

Appendix H: Landscape and Ecology Management Plan (LEMP) Enlargement

Leaford Solar Farm

Client:
**Renewable Energy
Systems Ltd.**

**Figure 20: Landscape and
Ecology Management Plan
(LEMP) Enlargement**


KEY

- Application Site Boundary
- Field Numbers
- Area Excluded from Site Boundary
- Existing Ponds
- Existing Trees and Hedgerow
- Existing Woodland Areas
- Removed Hedgerow
- Public Rights of Way
- Proposed Native Species Trees
- Proposed Grassland
- Proposed Enhanced Grassland
- Proposed Wildflower Seed Mix
- Proposed Native Species Hedge Maintained to >3.5m
- Areas of Hardstanding and Access Track
- Bat Box
- Bee Bank

0 100 200 m




Figure 20		Project Number: 312040		
SHEET A3	SCALE 1:10,000	BY BT	QA SC	REV 8.0
Map Projection: British National Grid			November 2024	

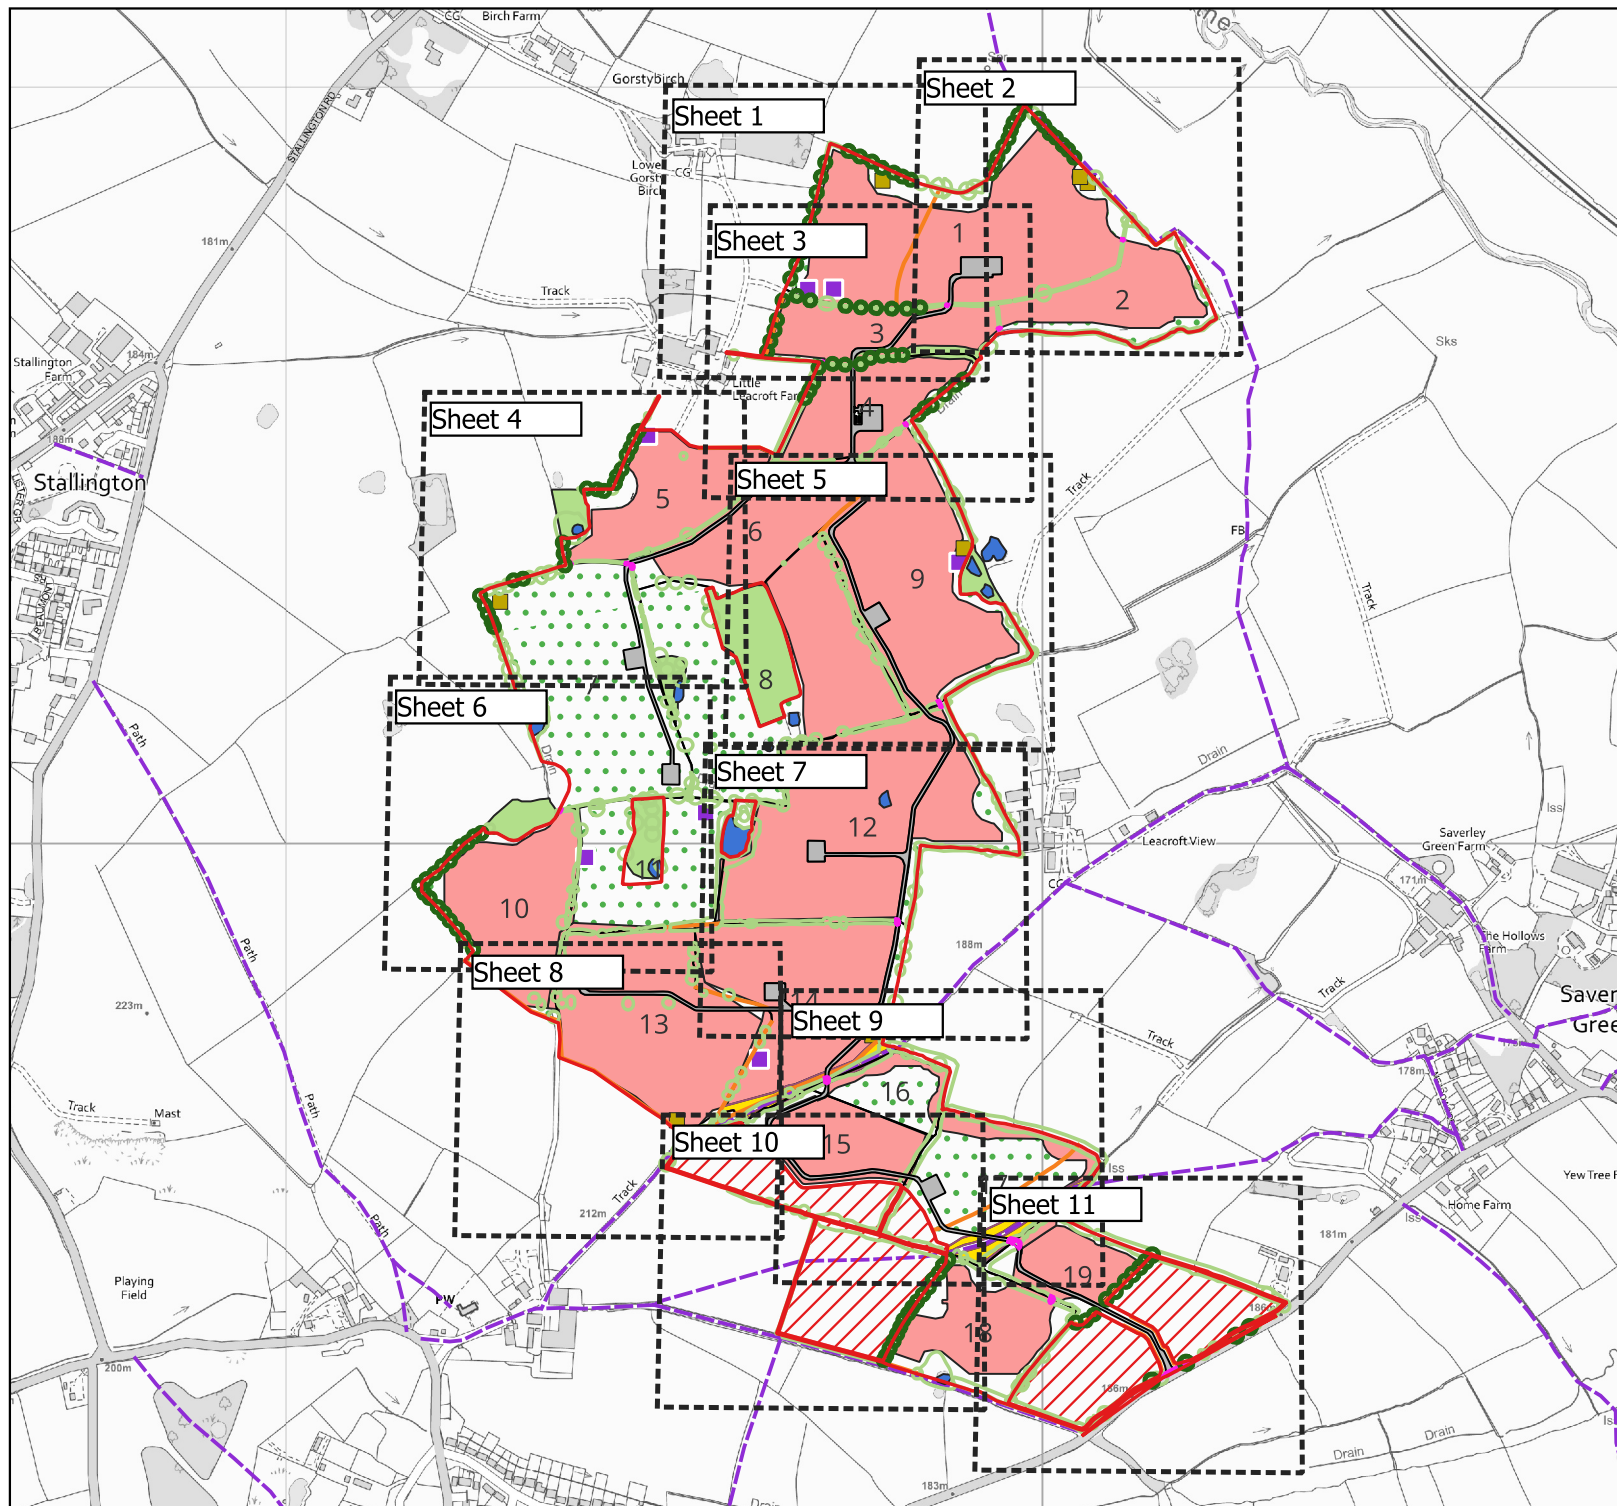



Leaford Solar Farm

Client:
**Renewable Energy
Systems Ltd.**

Figure 20: Landscape and
Ecology Management Plan
(LEMP) Enlargement

KEY

- Application Site Boundary
- Field Numbers
- Area Excluded from Site Boundary
- Existing Ponds
- Existing Trees and Hedgerow
- Existing Woodland Areas
- Removed Hedgerow
- Public Rights of Way
- Proposed Native Species Trees
- Proposed Grassland
- Proposed Enhanced Grassland
- Proposed Wildflower Seed Mix
- Proposed Native Species Hedge Maintained to >3.5m
- Areas of Hardstanding and Access Track
- Bat Box
- Bee Bank

0 25 50 m

Sheet 1		Project Number: 312040		
SHEET A3	SCALE 1:2,000	BY BT	QA SC	REV 8.0
Map Projection: British National Grid			November 2024	

Leaford Solar Farm

Client:
**Renewable Energy
Systems Ltd.**

Figure 20: Landscape and
Ecology Management Plan
(LEMP) Enlargement

KEY

- Application Site Boundary
- Field Numbers
- Area Excluded from Site Boundary
- Existing Ponds
- Existing Trees and Hedgerow
- Existing Woodland Areas
- Removed Hedgerow
- Public Rights of Way
- Proposed Native Species Trees
- Proposed Grassland
- Proposed Enhanced Grassland
- Proposed Wildflower Seed Mix
- Proposed Native Species Hedge Maintained to >3.5m
- Areas of Hardstanding and Access Track
- Bat Box
- Bee Bank

0 25 50 m




Sheet 2

Project Number:
312040

SHEET	SCALE	BY	QA	REV
A3	1:2,000	BT	SC	7.0

Map Projection: British National Grid

November 2024

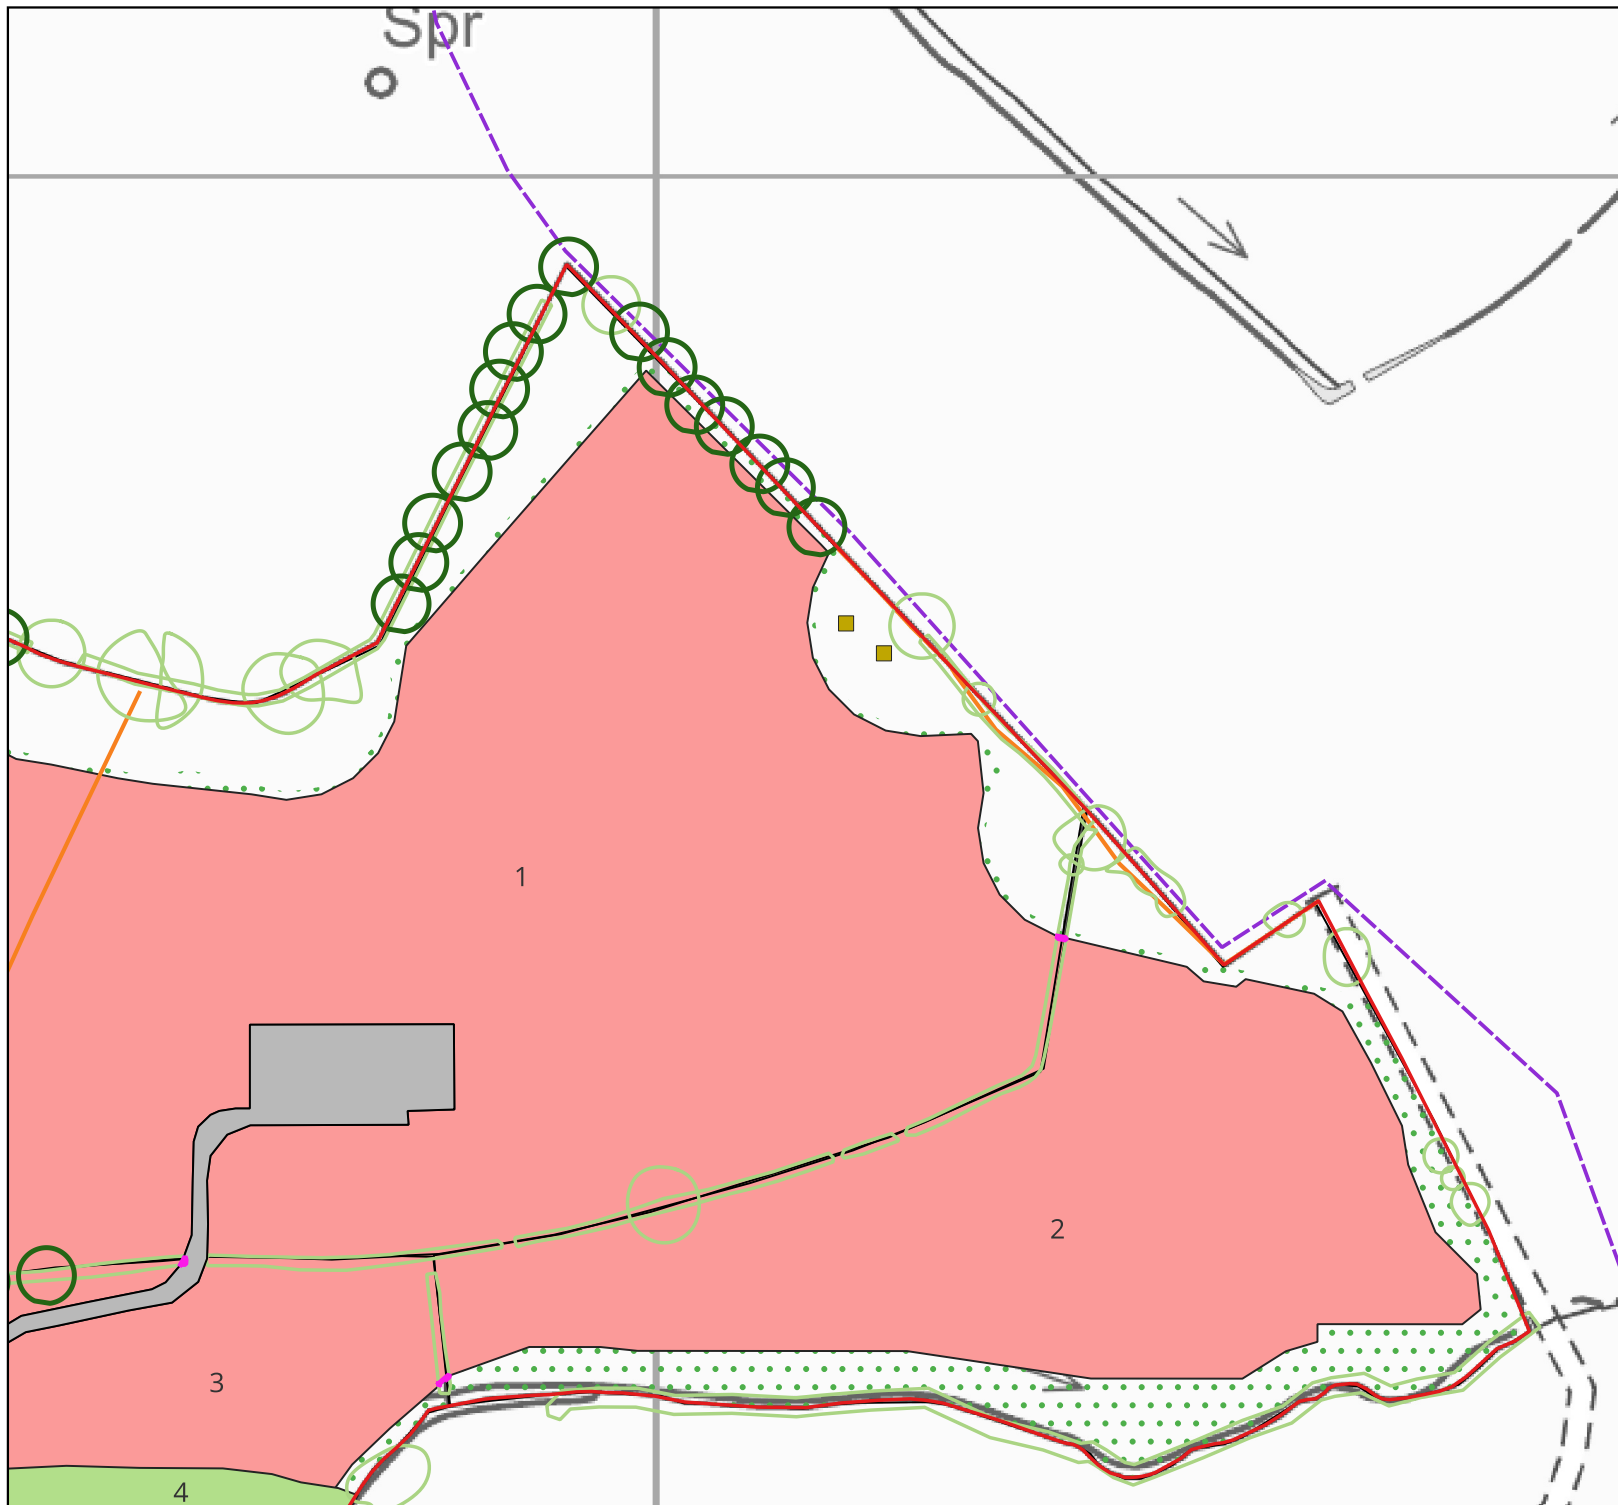

Leaford Solar Farm

Client:
**Renewable Energy
Systems Ltd.**

Figure 20: Landscape and
Ecology Management Plan
(LEMP) Enlargement

KEY

- Application Site Boundary
- Field Numbers
- Area Excluded from Site Boundary
- Existing Ponds
- Existing Trees and Hedgerow
- Existing Woodland Areas
- Removed Hedgerow
- Public Rights of Way
- Proposed Native Species Trees
- Proposed Grassland
- Proposed Enhanced Grassland
- Proposed Wildflower Seed Mix
- Proposed Native Species Hedge Maintained to >3.5m
- Areas of Hardstanding and Access Track
- Bat Box
- Bee Bank

0 25 50 m



Sheet 3

Project Number:
312040

SHEET	SCALE	BY	QA	REV
A3	1:2,000	BT	SC	8.0

Map Projection: British National Grid

November 2024



Client: Renewable Energy Systems Ltd.	Figure 20: Landscape and Ecology Management Plan (LEMP) Enlargement
---	--

- Application Site Boundary
- Field Numbers
- Area Excluded from Site Boundary
- Existing Ponds
- Existing Trees and Hedgerow
- Existing Woodland Areas
- Removed Hedgerow
- Public Rights of Way
- Proposed Native Species Trees
- Proposed Grassland
- Proposed Enhanced Grassland
- Proposed Wildflower Seed Mix
- Proposed Native Species Hedge Maintained to >3.5m
- Areas of Hardstanding and Access Track
- Bat Box
- Bee Bank



Sheet 4		Project Number: 312040		
SHEET A3	SCALE 1:2,000	BY BT	QA SC	REV 7.0
Map Projection: British National Grid			November 2024	

Leaford Solar Farm

Client:
**Renewable Energy
Systems Ltd.**

Figure 20: Landscape and
Ecology Management Plan
(LEMP) Enlargement

KEY

- Application Site Boundary
- Field Numbers
- Area Excluded from Site Boundary
- Existing Ponds
- Existing Trees and Hedgerow
- Existing Woodland Areas
- Removed Hedgerow
- Public Rights of Way
- Proposed Native Species Trees
- Proposed Grassland
- Proposed Enhanced Grassland
- Proposed Wildflower Seed Mix
- Proposed Native Species Hedge Maintained to >3.5m
- Areas of Hardstanding and Access Track
- Bat Box
- Bee Bank

0 25 50 m




Sheet 5

Project Number:
312040

SHEET	SCALE	BY	QA	REV
A3	1:2,000	BT	SC	7.0

Map Projection: British National Grid

November 2024

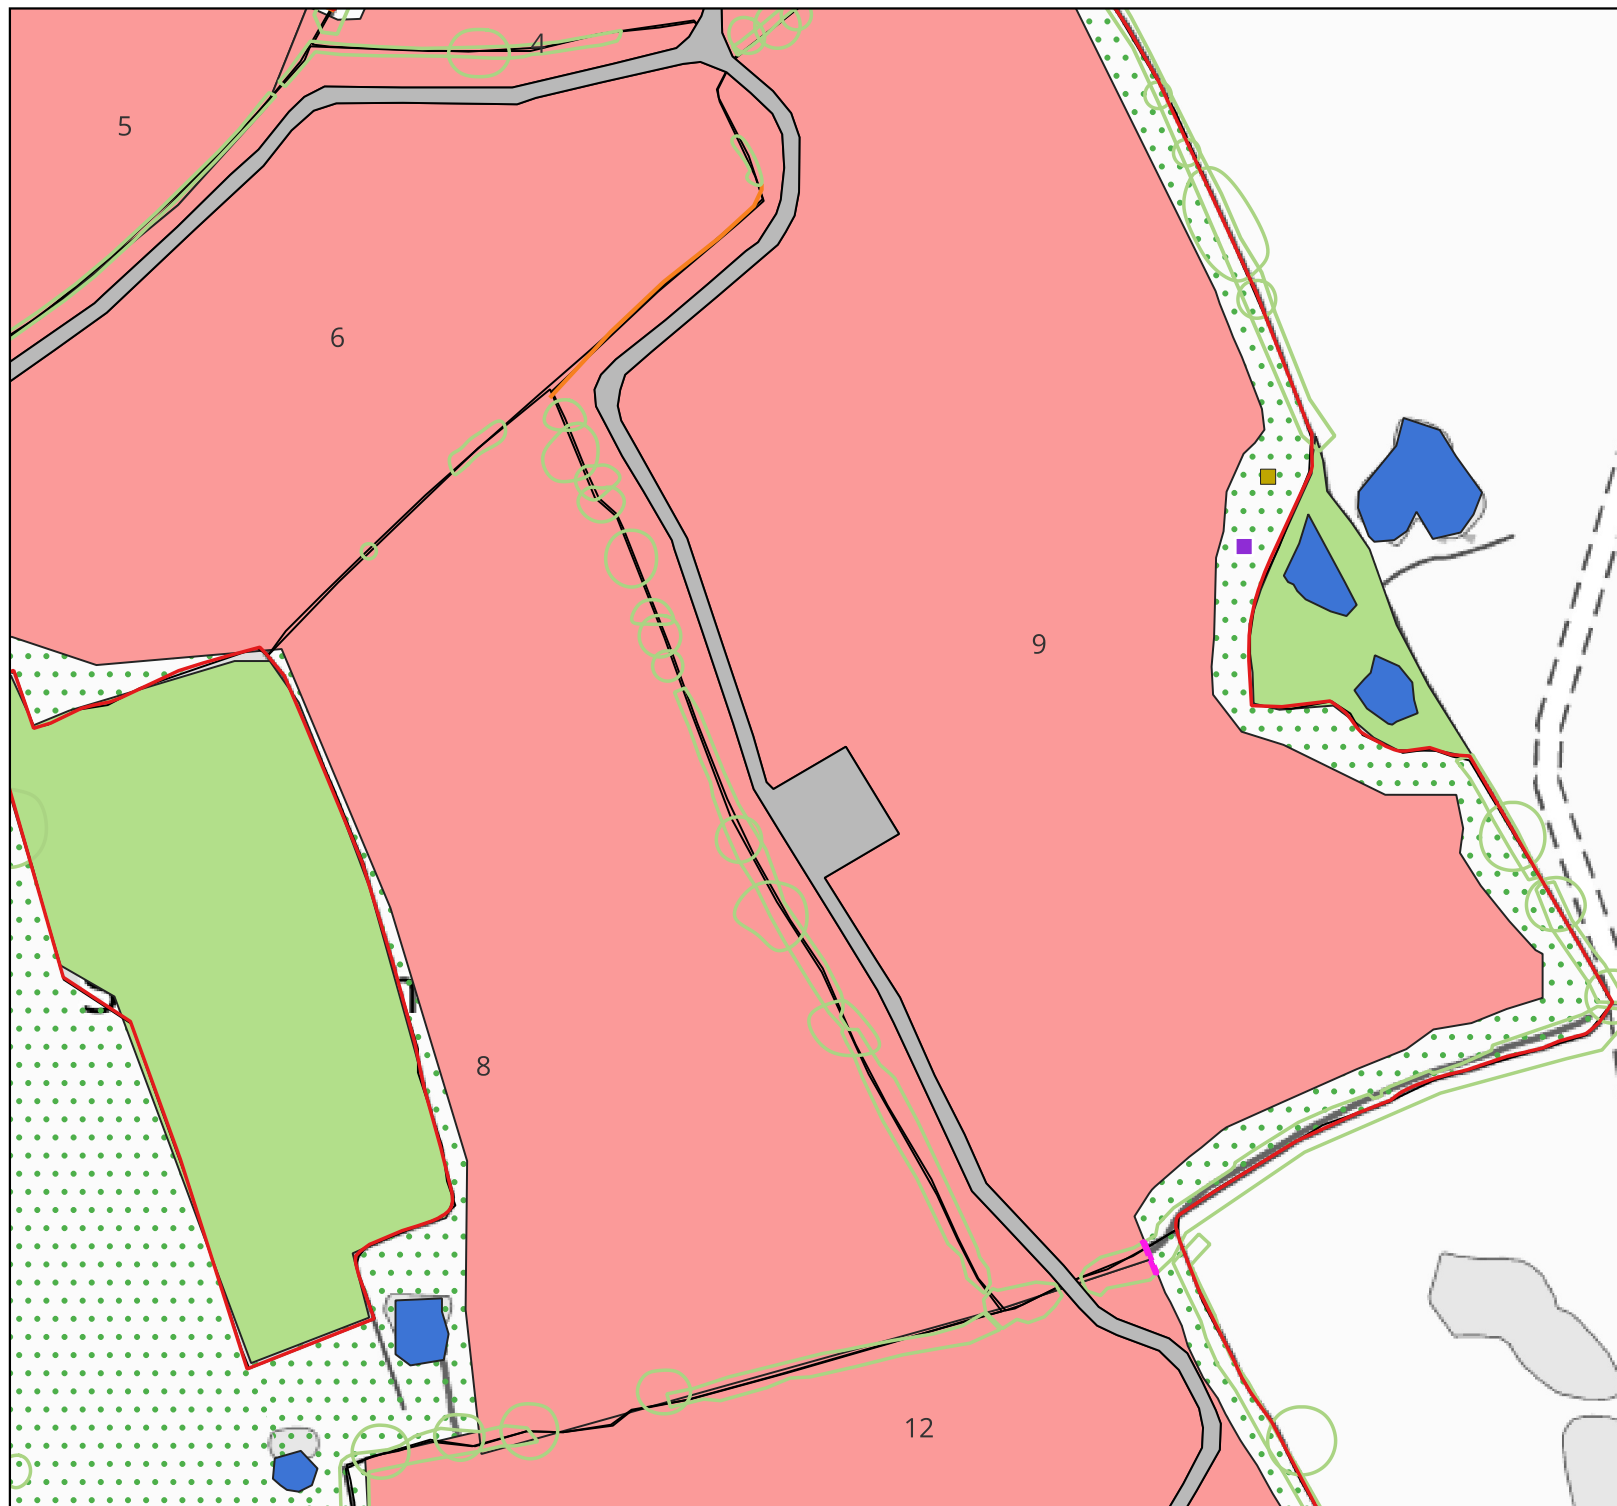

Leaford Solar Farm

Client:
**Renewable Energy
Systems Ltd.**

Figure 20: Landscape and
Ecology Management Plan
(LEMP) Enlargement

KEY

- Application Site Boundary
- Field Numbers
- Area Excluded from Site Boundary
- Existing Ponds
- Existing Trees and Hedgerow
- Existing Woodland Areas
- Removed Hedgerow
- Public Rights of Way
- Proposed Native Species Trees
- Proposed Grassland
- Proposed Enhanced Grassland
- Proposed Wildflower Seed Mix
- Proposed Native Species Hedge Maintained to >3.5m
- Areas of Hardstanding and Access Track
- Bat Box
- Bee Bank

0 25 50 m




Sheet 6

Project Number:
312040

SHEET	SCALE	BY	QA	REV
A3	1:2,000	BT	SC	7.0

Map Projection: British National Grid

November 2024

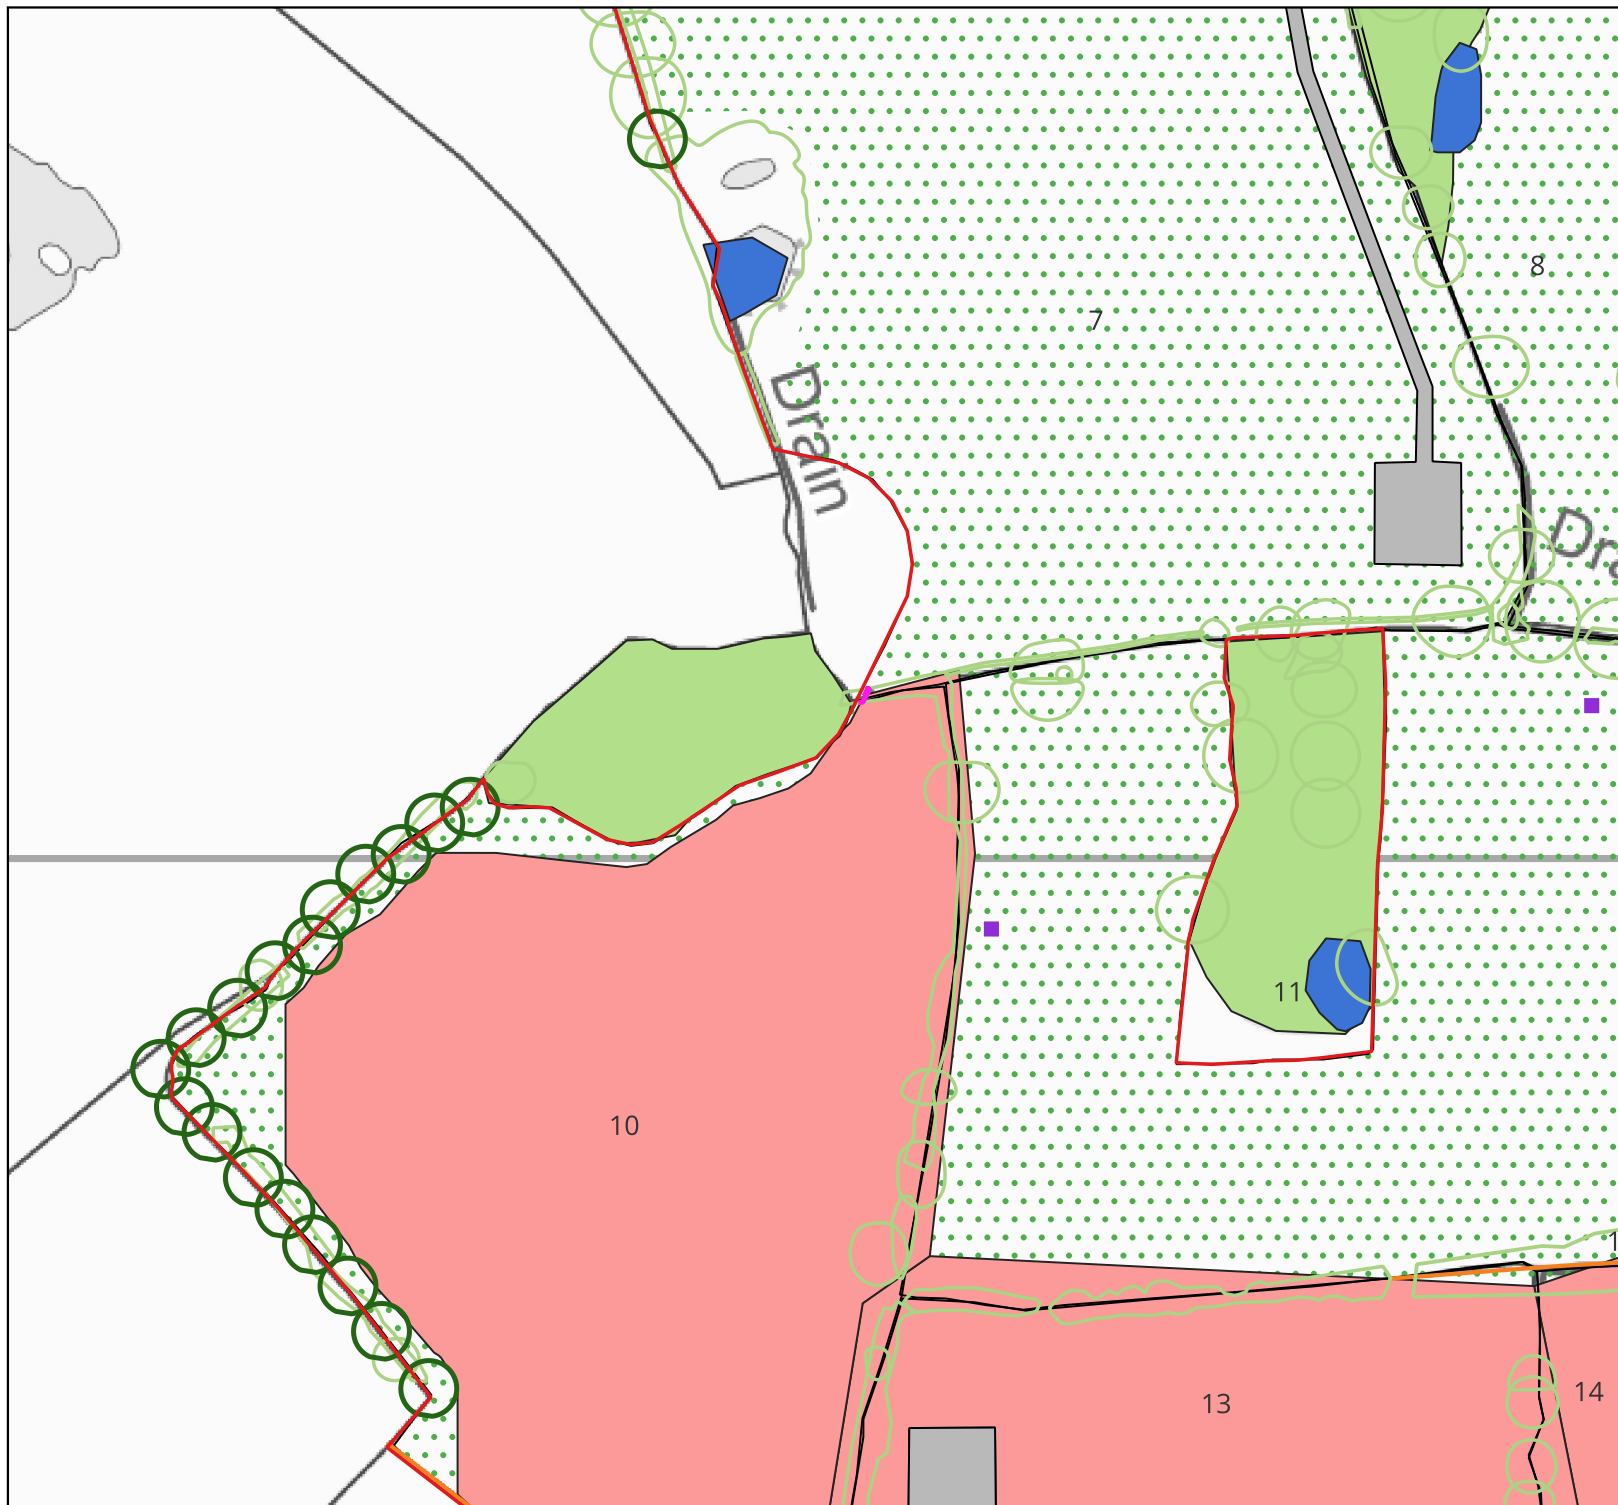

Leaford Solar Farm

Client:
**Renewable Energy
Systems Ltd.**

Figure 20: Landscape and
Ecology Management Plan
(LEMP) Enlargement

KEY

- Application Site Boundary
- Field Numbers
- Area Excluded from Site Boundary
- Existing Ponds
- Existing Trees and Hedgerow
- Existing Woodland Areas
- Removed Hedgerow
- Public Rights of Way
- Proposed Native Species Trees
- Proposed Grassland
- Proposed Enhanced Grassland
- Proposed Wildflower Seed Mix
- Proposed Native Species Hedge Maintained to >3.5m
- Areas of Hardstanding and Access Track
- Bat Box
- Bee Bank

0 25 50 m




Sheet 7

Project Number:
312040

SHEET	SCALE	BY	QA	REV
A3	1:2,000	BT	SC	7.0

Map Projection: British National Grid

November 2024

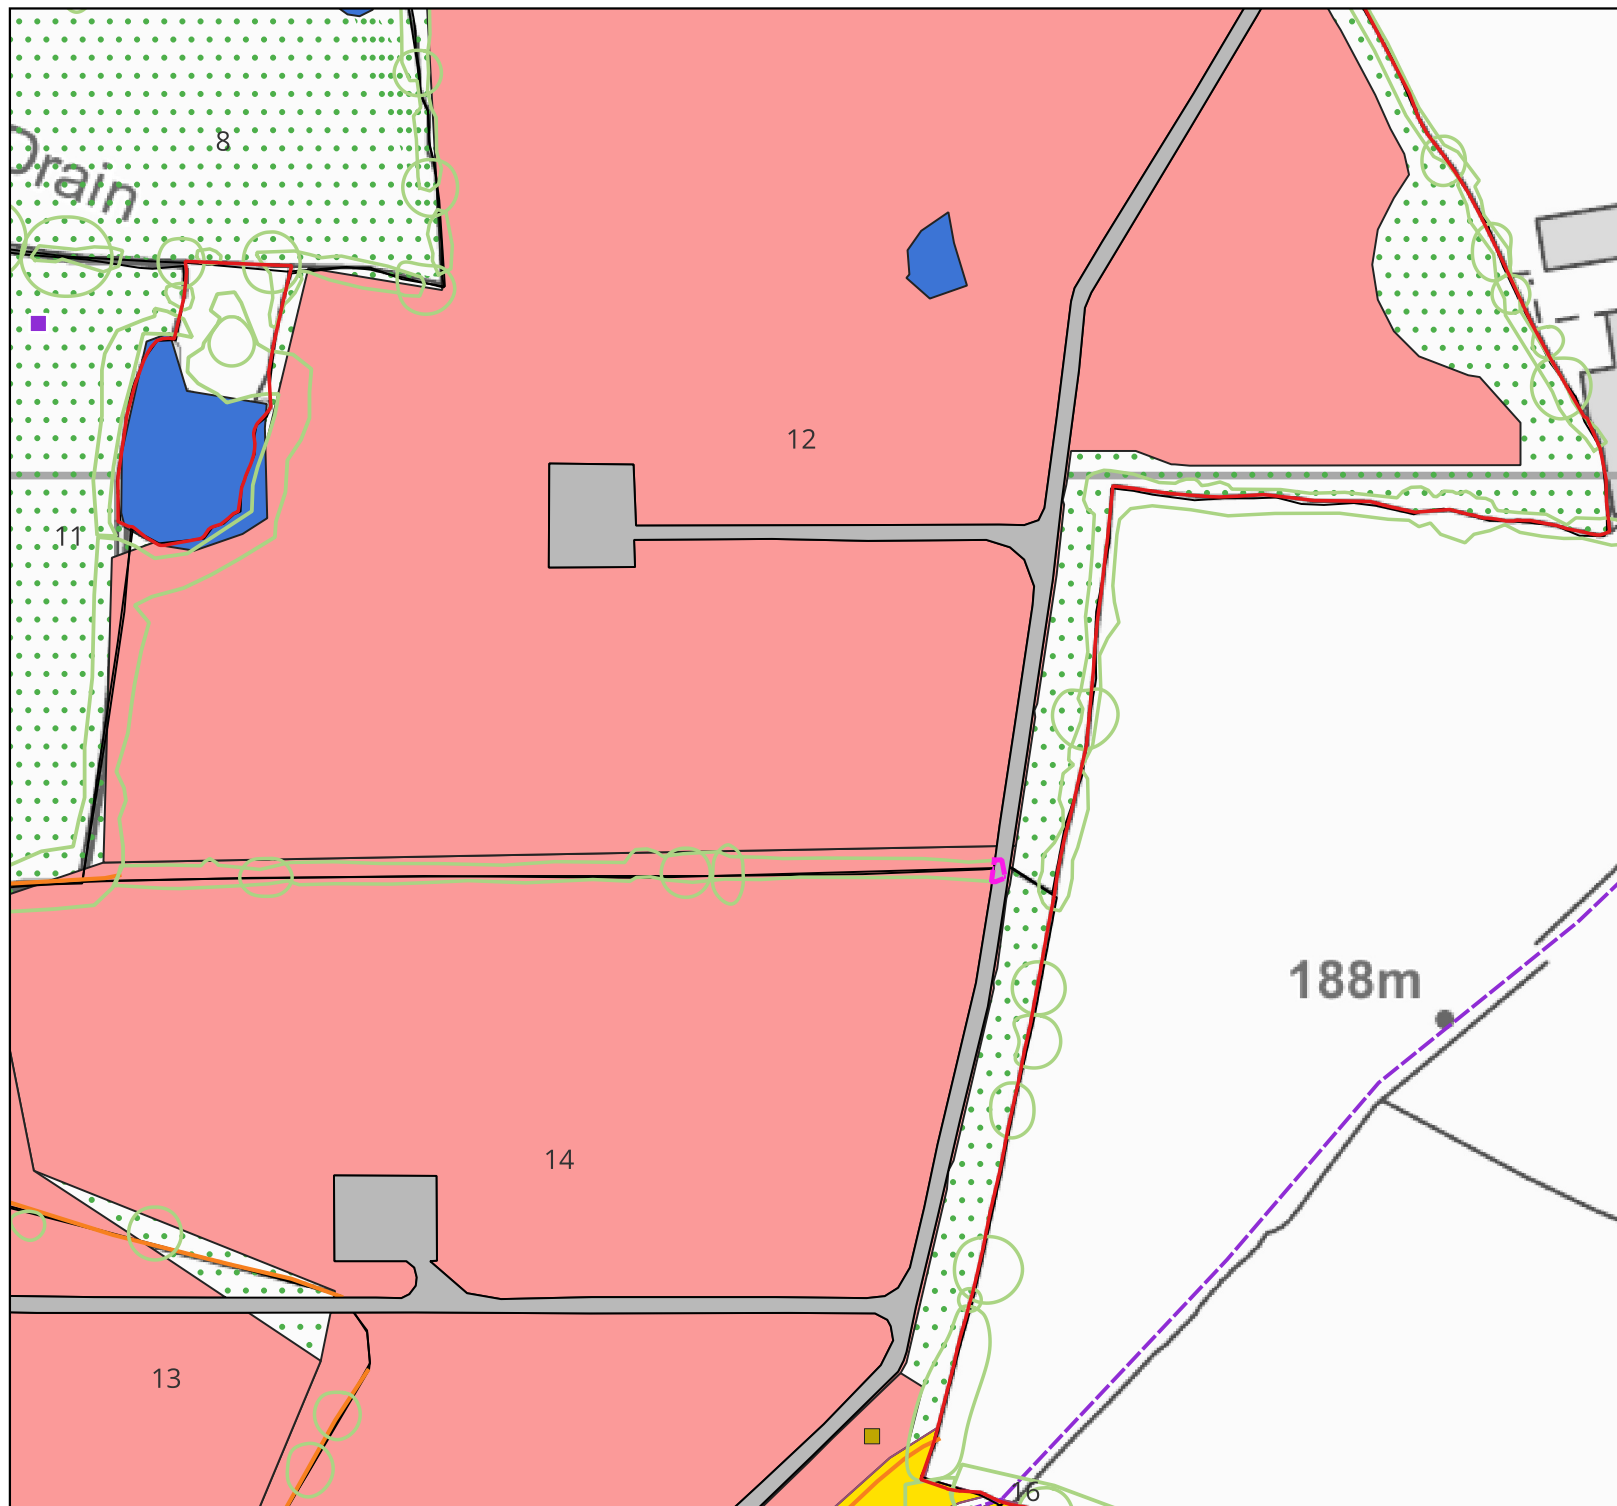

Leaford Solar Farm

Client:
**Renewable Energy
Systems Ltd.**

Figure 20: Landscape and
Ecology Management Plan
(LEMP) Enlargement

KEY

- Application Site Boundary
- Field Numbers
- Area Excluded from Site Boundary
- Existing Ponds
- Existing Trees and Hedgerow
- Existing Woodland Areas
- Removed Hedgerow
- Public Rights of Way
- Proposed Native Species Trees
- Proposed Grassland
- Proposed Enhanced Grassland
- Proposed Wildflower Seed Mix
- Proposed Native Species Hedge Maintained to >3.5m
- Areas of Hardstanding and Access Track
- Bat Box
- Bee Bank

0 25 50 m




Sheet 8

Project Number:
312040

SHEET	SCALE	BY	QA	REV
A3	1:2,000	BT	SC	7.0

Map Projection: British National Grid

November 2024

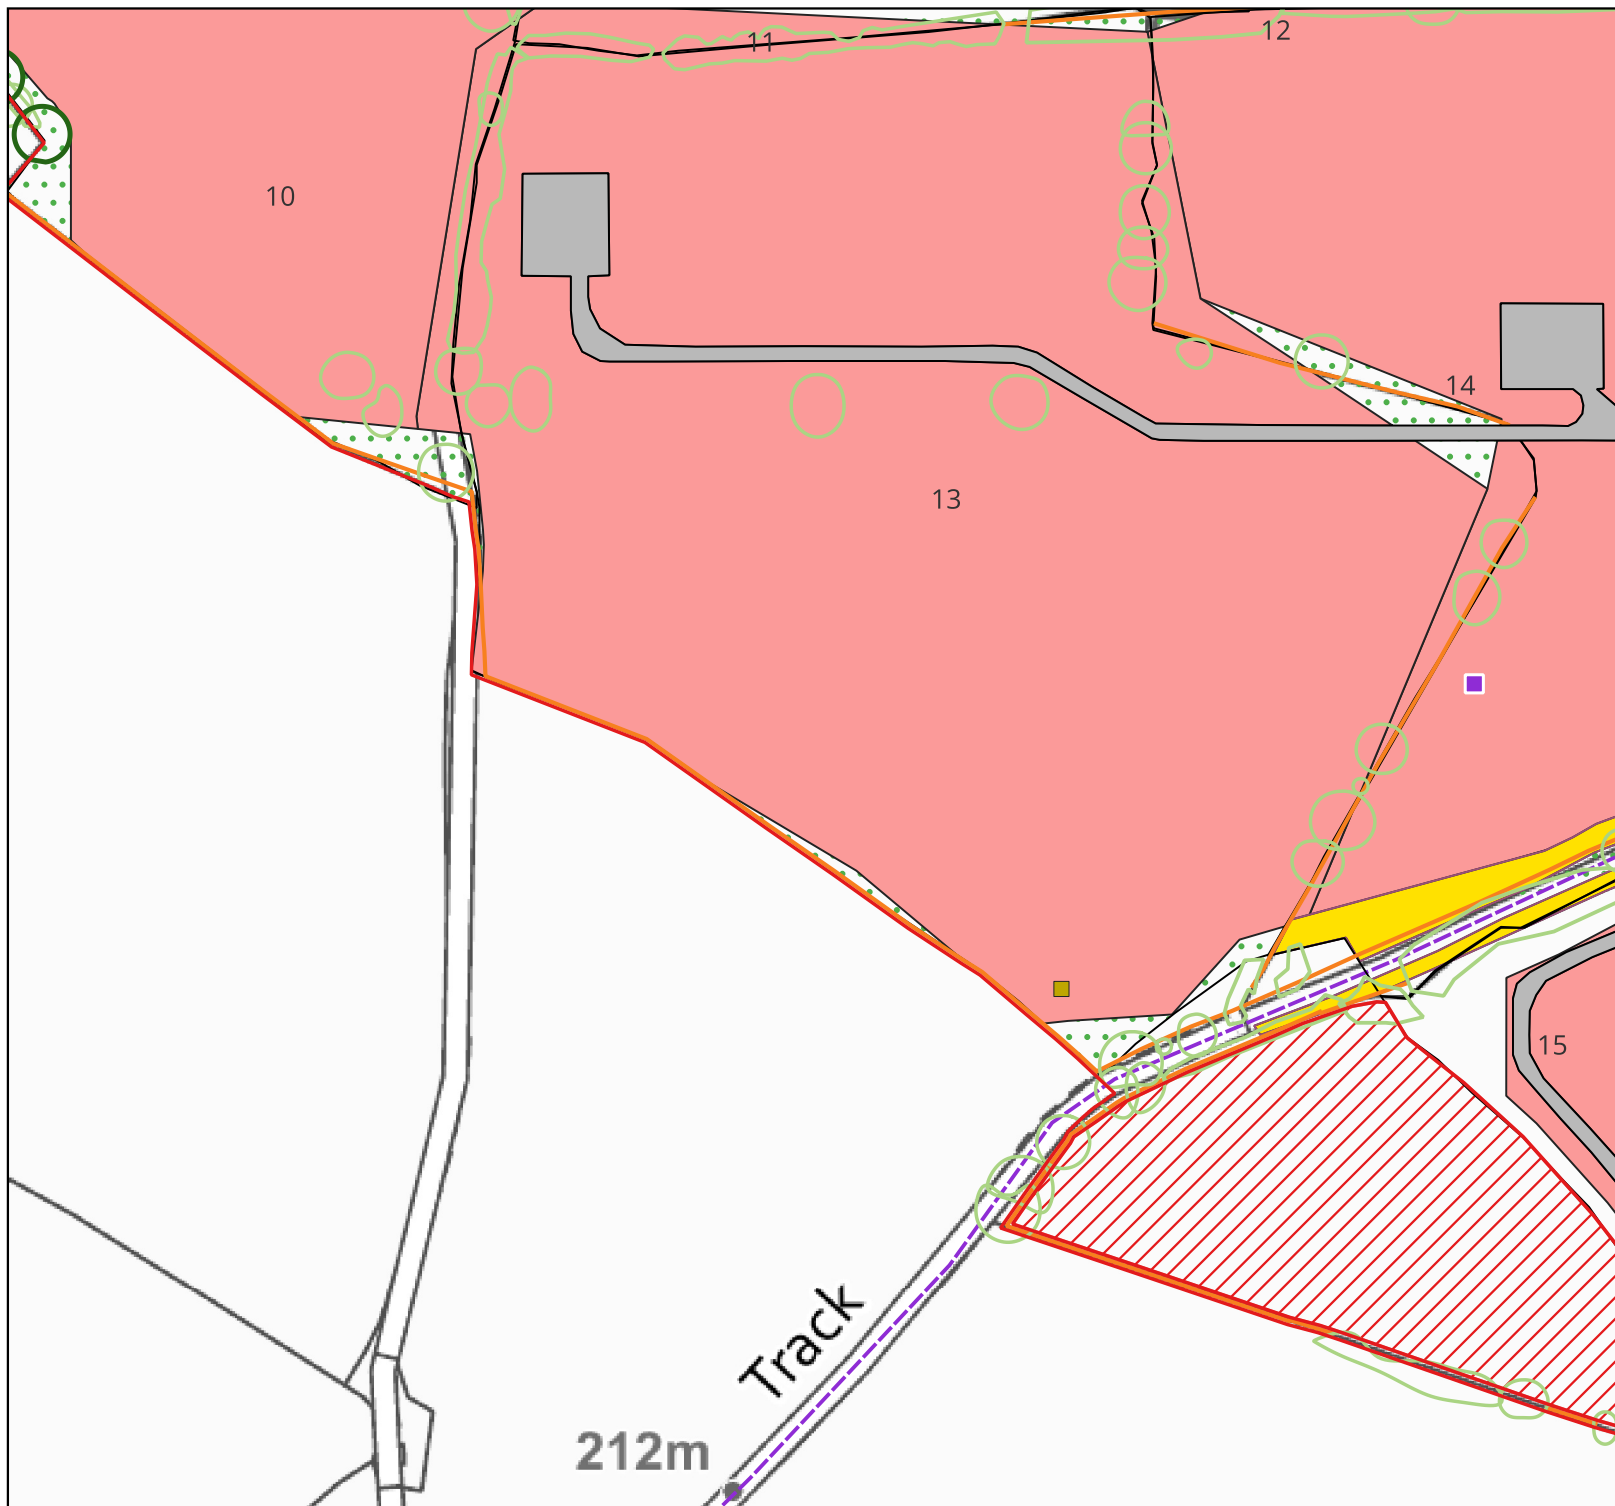

Leaford Solar Farm

Client:
**Renewable Energy
Systems Ltd.**

Figure 20: Landscape and
Ecology Management Plan
(LEMP) Enlargement

KEY

- Application Site Boundary
- Field Numbers
- Area Excluded from Site Boundary
- Existing Ponds
- Existing Trees and Hedgerow
- Existing Woodland Areas
- Removed Hedgerow
- Public Rights of Way
- Proposed Native Species Trees
- Proposed Grassland
- Proposed Enhanced Grassland
- Proposed Wildflower Seed Mix
- Proposed Native Species Hedge Maintained to >3.5m
- Areas of Hardstanding and Access Track
- Bat Box
- Bee Bank

0 25 50 m




Sheet 9

Project Number:
312040

SHEET	SCALE	BY	QA	REV
A3	1:2,000	BT	SC	7.0

Map Projection: British National Grid

November 2024

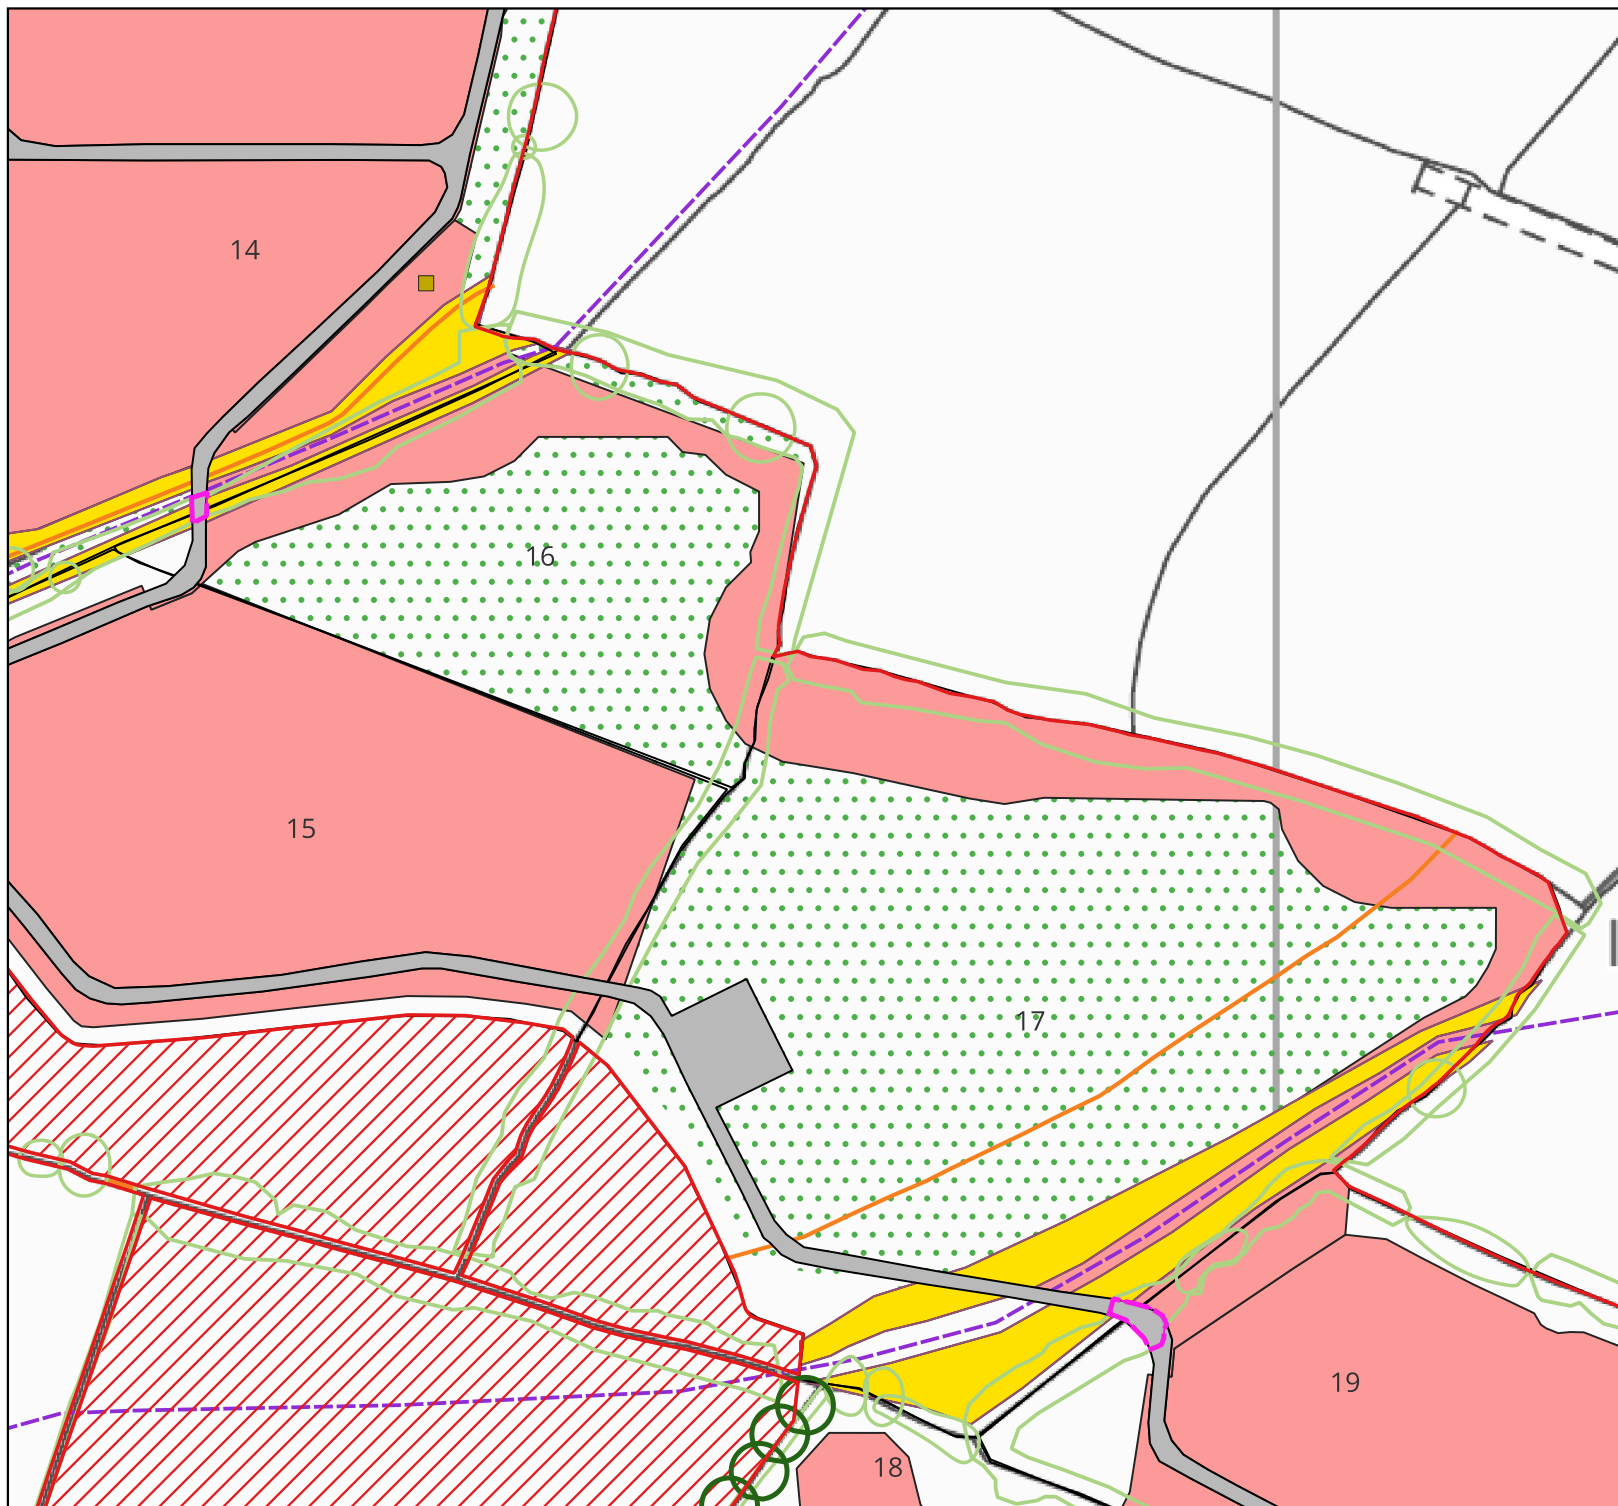

Leaford Solar Farm

Client:
**Renewable Energy
Systems Ltd.**

Figure 20: Landscape and
Ecology Management Plan
(LEMP) Enlargement

KEY

- Application Site Boundary
- Field Numbers
- Area Excluded from Site Boundary
- Existing Ponds
- Existing Trees and Hedgerow
- Existing Woodland Areas
- Removed Hedgerow
- Public Rights of Way
- Proposed Native Species Trees
- Proposed Grassland
- Proposed Enhanced Grassland
- Proposed Wildflower Seed Mix
- Proposed Native Species Hedge Maintained to >3.5m
- Areas of Hardstanding and Access Track
- Bat Box
- Bee Bank

0 25 50 m




Sheet 10

Project Number:
312040

SHEET	SCALE	BY	QA	REV
A3	1:2,000	BT	SC	7.0

Map Projection: British National Grid

November 2024

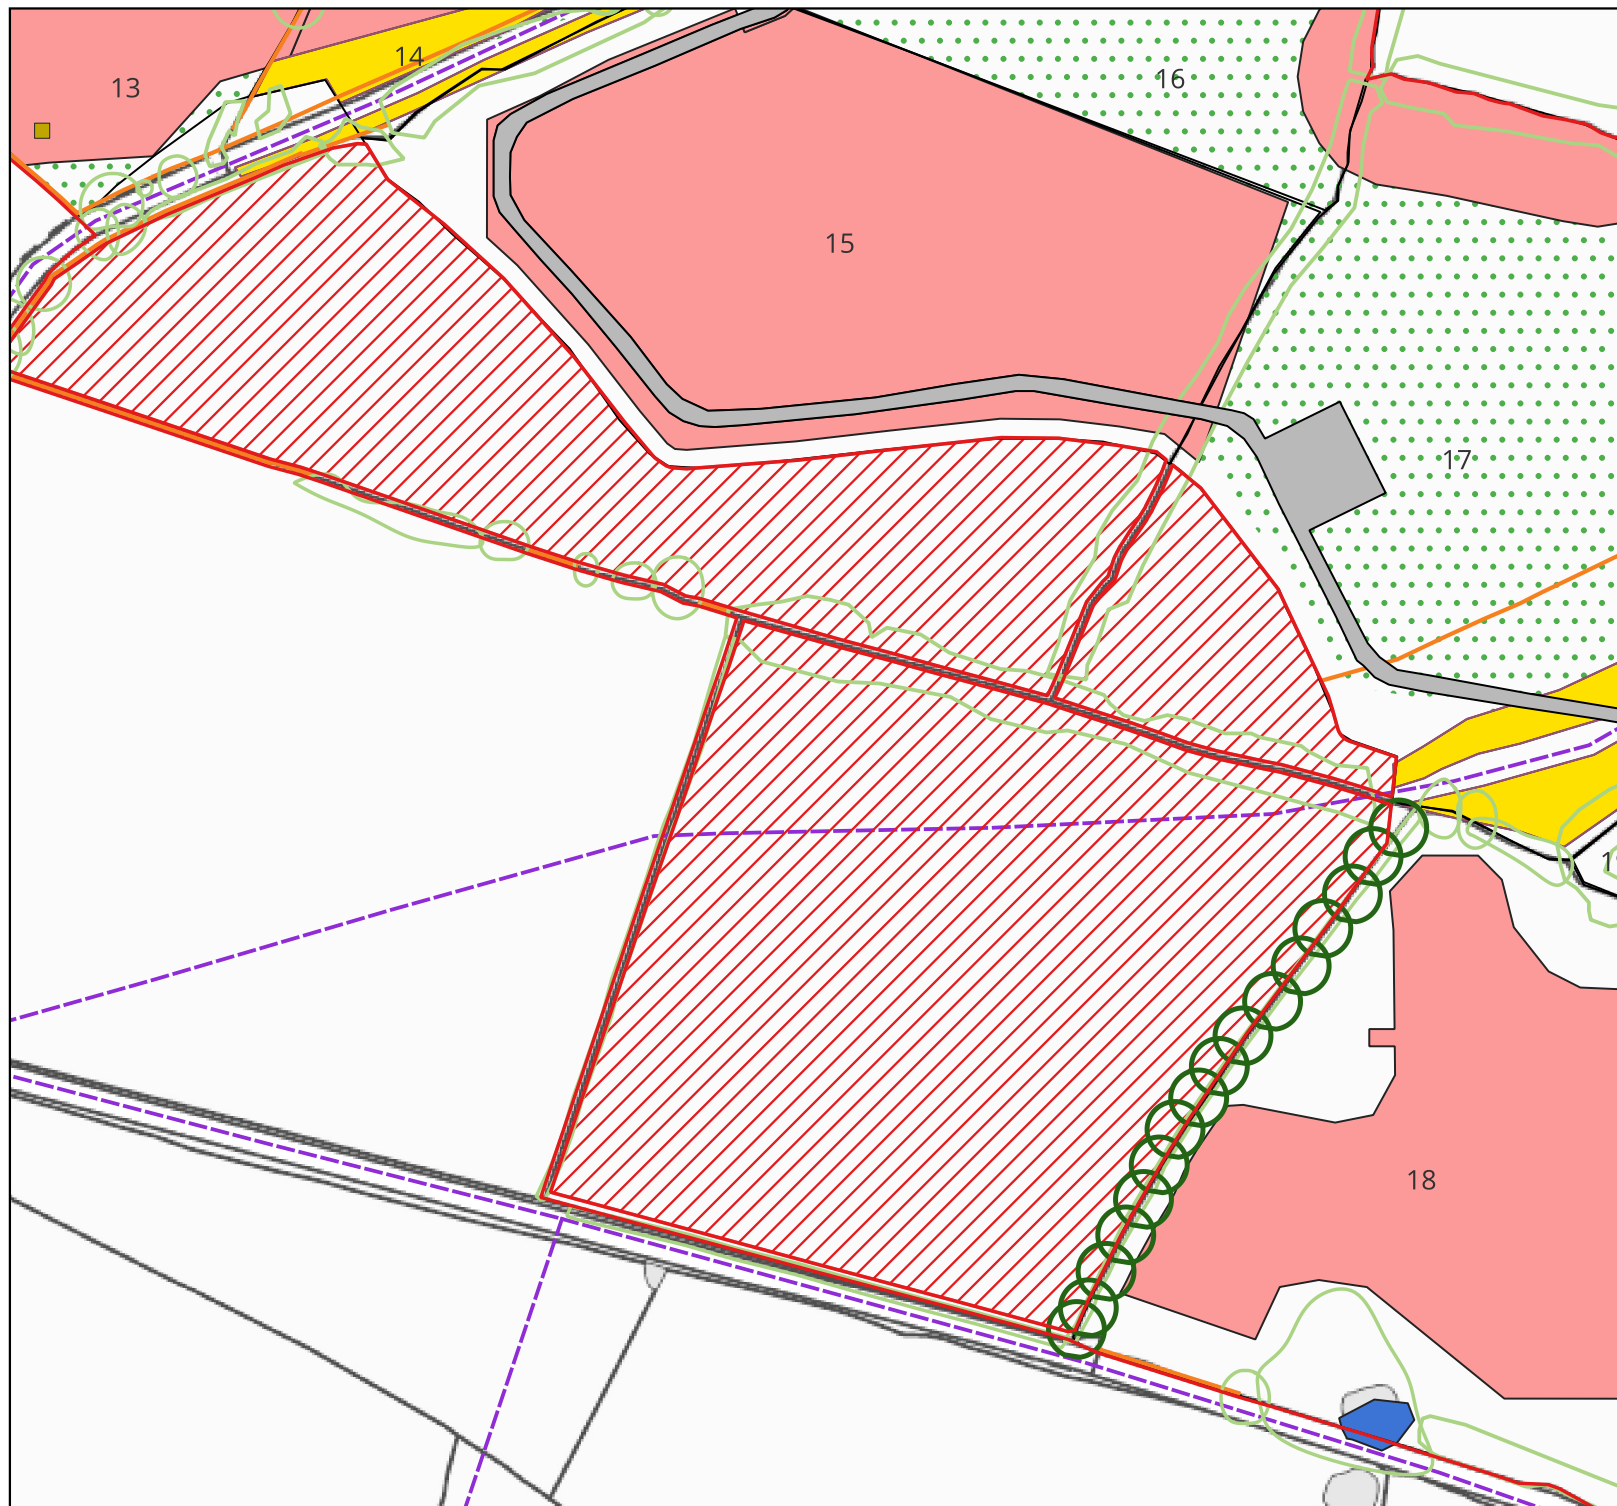

Leaford Solar Farm

Client:
**Renewable Energy
Systems Ltd.**

Figure 20: Landscape and
Ecology Management Plan
(LEMP) Enlargement

KEY

- Application Site Boundary
- Field Numbers
- Area Excluded from Site Boundary
- Existing Ponds
- Existing Trees and Hedgerow
- Existing Woodland Areas
- Removed Hedgerow
- Public Rights of Way
- Proposed Native Species Trees
- Proposed Grassland
- Proposed Enhanced Grassland
- Proposed Wildflower Seed Mix
- Proposed Native Species Hedge Maintained to >3.5m
- Areas of Hardstanding and Access Track
- Bat Box
- Bee Bank

0 25 50 m



Sheet 11

Project Number:
312040

SHEET	SCALE	BY	QA	REV
A3	1:2,000	BT	SC	7.0

Map Projection: British National Grid

November 2024

