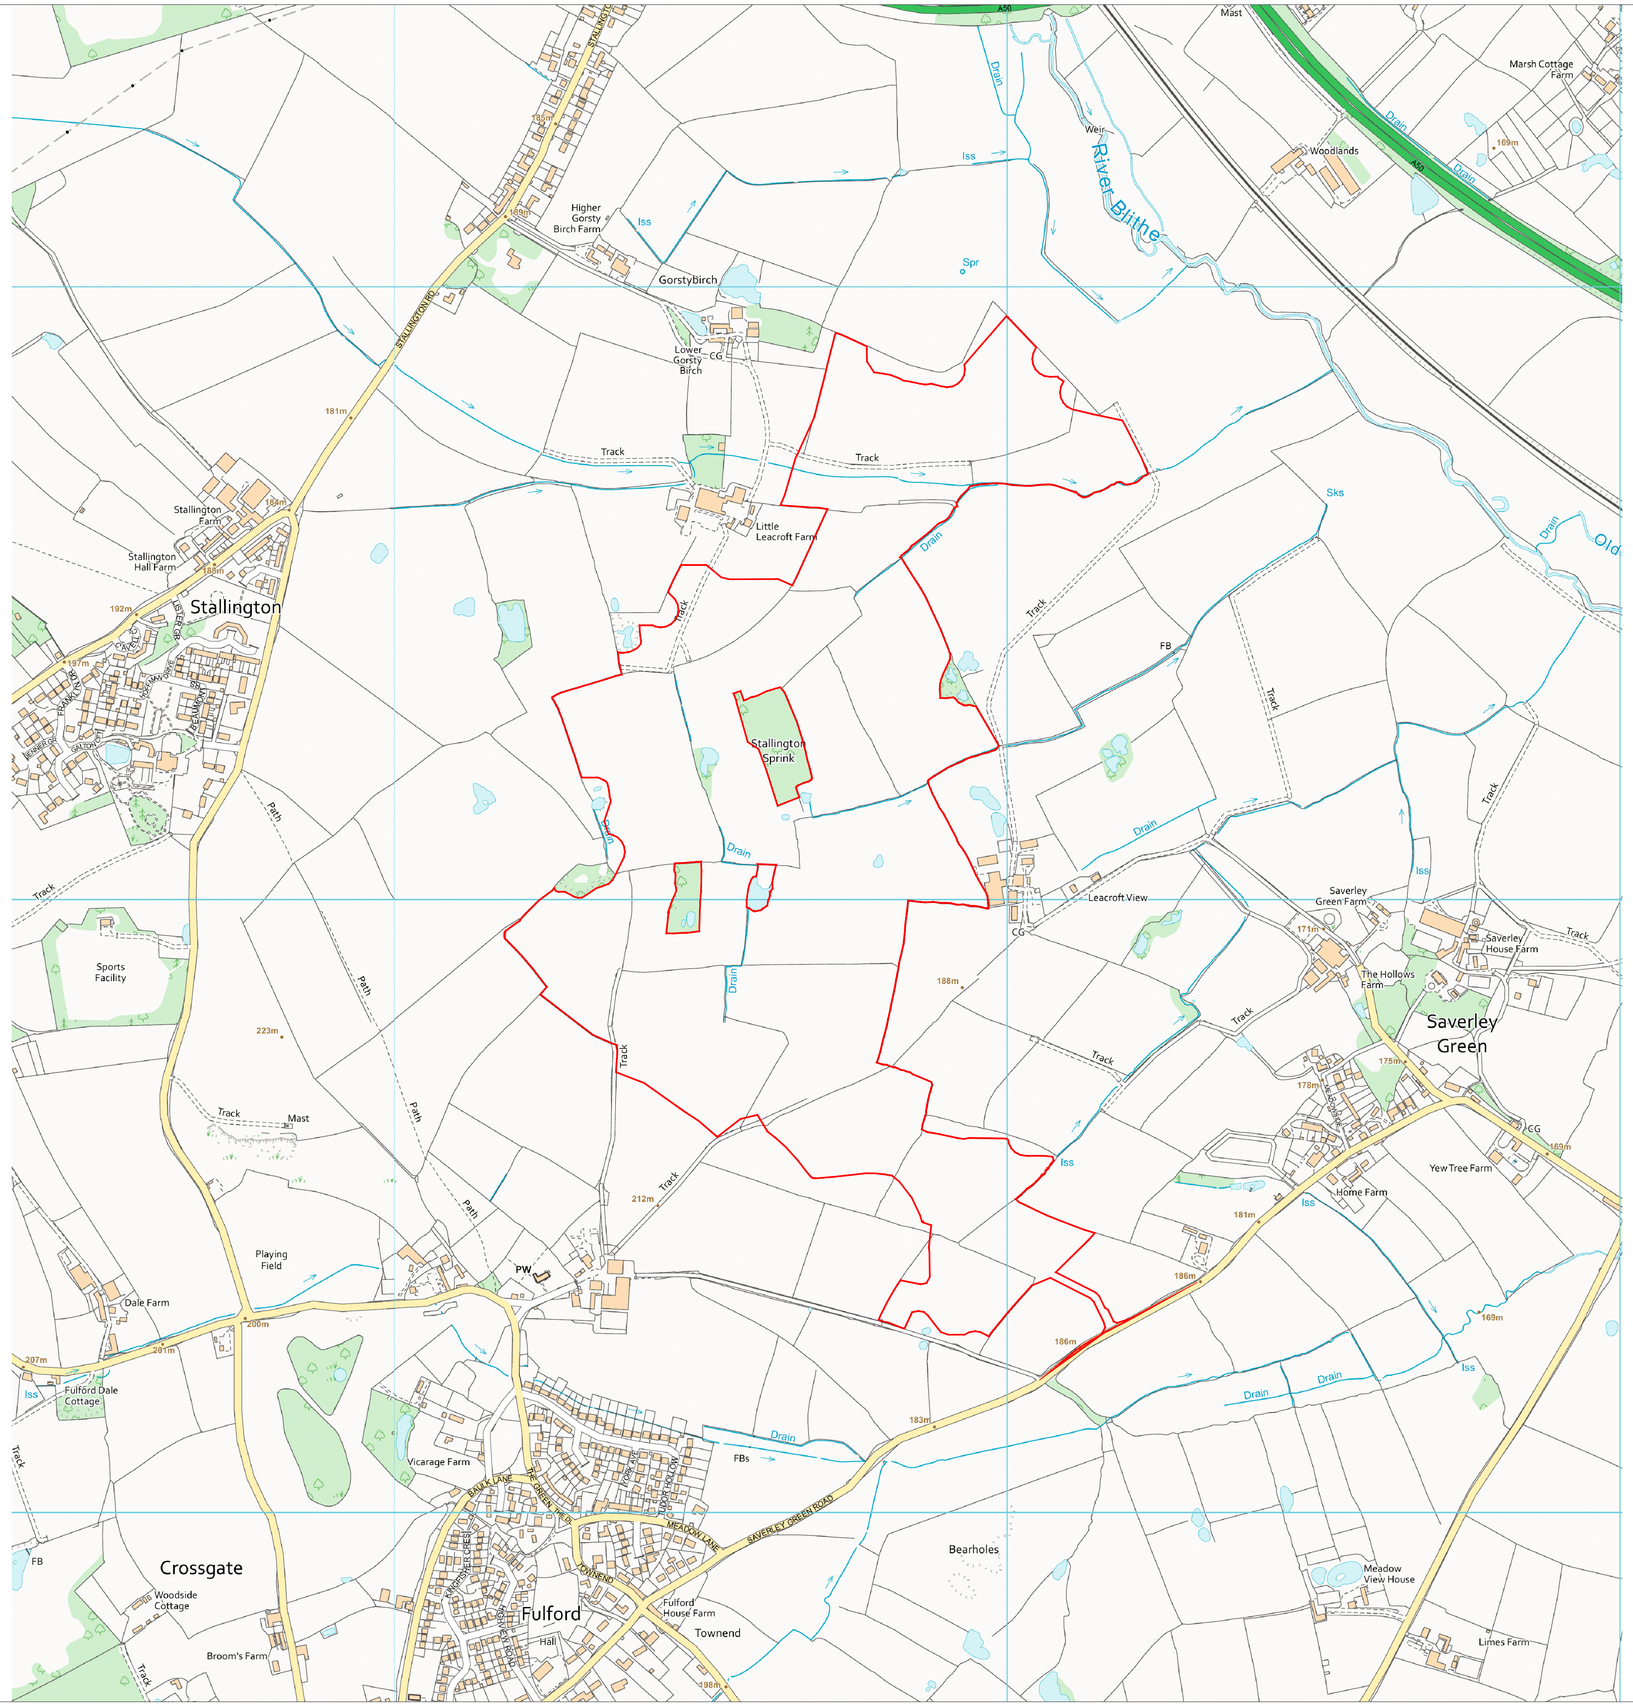

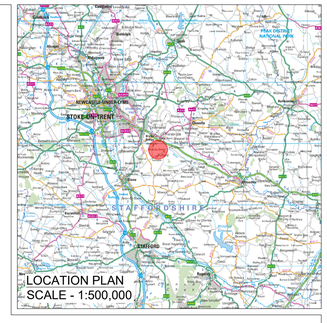

© CROWN COPYRIGHT, ALL RIGHTS RESERVED.
2023 LICENCE NUMBER 0100031673.

KEY:

SITE BOUNDARY
(*OUTSIDE EDGE OF LINE DENOTES BOUNDARY*)

ISSUE	DRAWN	CHKD	APPD	DATE	REVISION NOTES
2	FG	OO	CC	2023-11-22	Site boundary update (main entrance)
1	FG	OO	CC	2023-10-23	First Issue

PURPOSE: PERMITTING	COORDINATES: OSGB 1936
SCALE: 1:5,000 @ A1	DATUM: N/A
LAYOUT DWG: N/A	T-LAYOUT NO.: N/A

PROJECT TITLE: LEAFORD SOLAR

DRAWING TITLE: FIGURE 2 SITE LOCATION MAP

RES DRAWING NUMBER: 05004-RES-LAY-DR-PT-003 | REV: 2

THIS DRAWING IS THE PROPERTY OF RENEWABLE ENERGY SYSTEMS LIMITED AND NO REPRODUCTION MAY BE MADE IN WHOLE OR IN PART WITHOUT PERMISSION

BEAUFORT COURT,
EGG FARM LANE,
KINGS LANGLEY,
HERTS WD4 8LR, UK
TEL +44 (0) 1923 296200
WWW.RES-GROUP.COM